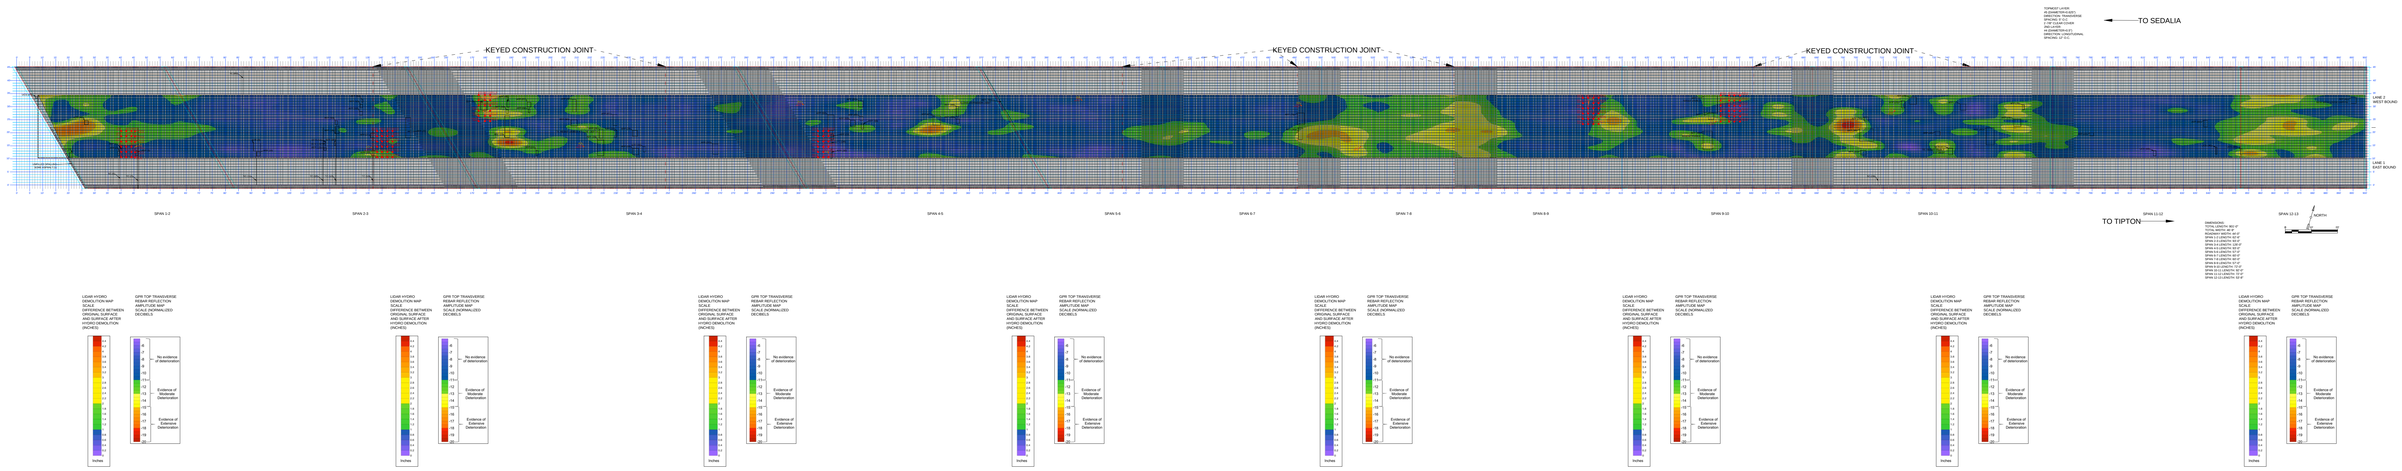

MISSOURI S&T NONDESTRUCTIVE EVALUATION OF BRIDGE DECKS - PILOT STUDY
TASK ORDER CONTRACT NO. TRYY1308
BRIDGE NO: A1193
FACILITY CARRIED: US 50
DATE OF NDE INVESTIGATION: 11-07-2012
DATES OF REHABILITATION: MAY-SEPTEMBER 2013

COMMENTS:

CP=CONCRETE PATCH
AFP=ASPHALT FILLED POTHOLE
TC=TRANSVERSE CRACK
UCS=UNFILLED CONCRETE SPALL
NUMBER IN ( ) CORRESPONDS TO ITEM NUMBER